

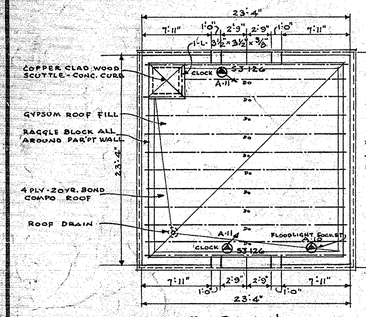



ROOF PLAN
(SHOWING ROOF FRAMING)
ELEV. TOP OF SLAB 1017'

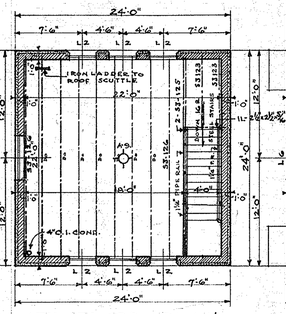


4TH FLOOR PLAN
(SHOWING 4TH FLOOR FRAMING)
ELEV. TOP OF SLAB 1002.67'

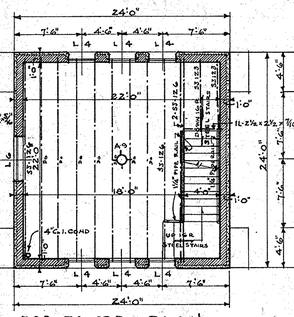

3RD FLOOR PLAN
(SHOWING 3RD FLOOR FRAMING)
ELEV. TOP OF SLAB 982.67'

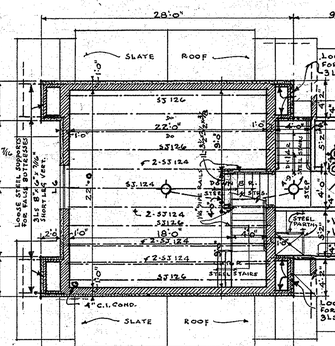


(2ND FLOOR FRAMING OF TOWER)
ELEV. TOP OF SLAB 982.67'

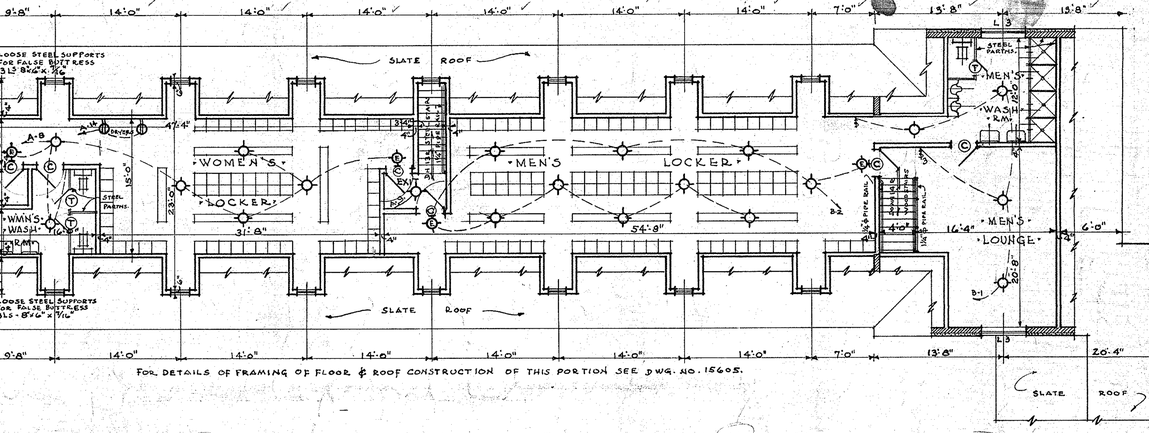


FOR DETAILS OF FRAMING OF FLOOR & ROOF CONSTRUCTION OF THIS PORTION SEE DWG. NO. 15605.

2ND FLOOR PLAN

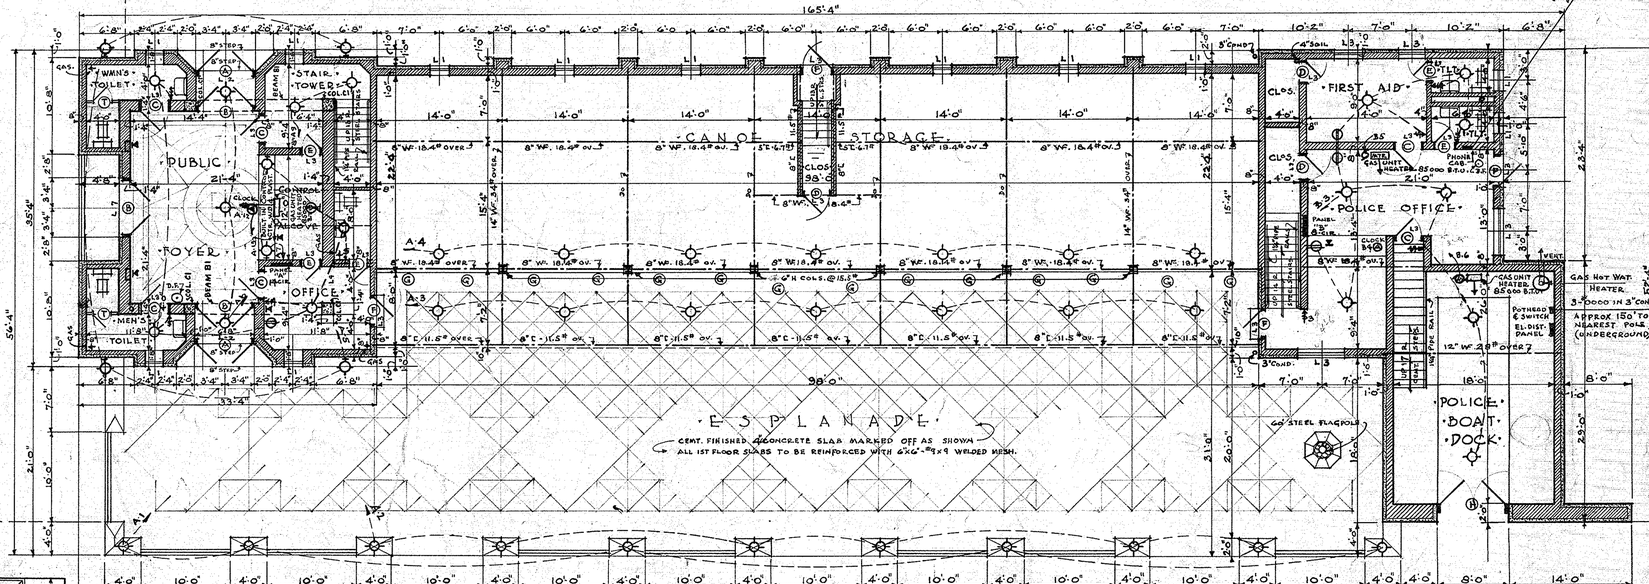


1ST FLOOR PLAN

DOTTED LINES INDICATE EXTENT OF CONTEMPLATED FUTURE WING FOR DINING & RECREATION PAVILLION.

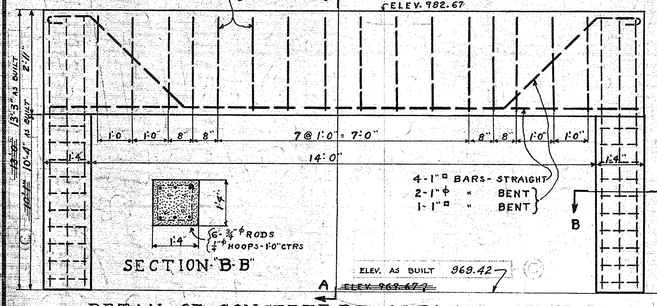


SECTION B-B

DETAIL OF CONCRETE BEAM B1 & COLUMN C1
SCALE ½"=1'-0"

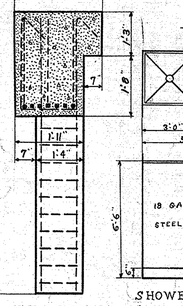


SECTION A-A


SHOWER STALL IN WOMENS ROOM
SCALE ½"=1'-0"

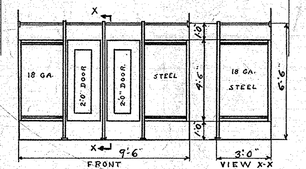

TOILET PARTITIONS FOR WOMENS ROOM
SCALE ½"=1'-0"

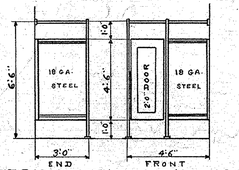

TOILET PARTITIONS IN MENS WASH ROOM
SCALE ½"=1'-0"

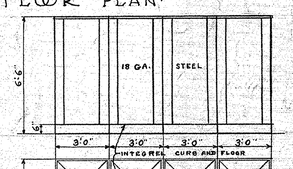

SHOWER STALLS IN MENS WASH ROOM
SCALE ½"=1'-0"

DOOR SCHEDULE

MK.	WIDE	HIGH	THICK.	TYPE	MATERIAL	REMARKS
A	3'-0"	7'-0"	1¾"	VCUT SLAB (SEE ELEV.)	RED OAK VEN.	BUILT UP CORE - 5 SPECIAL DOOR.
B	3'-0"	7'-0"	1¾"	10 LT. FRENCH	WHITE PINE	STOCK
C	3'-0"	7'-0"	1¾"	1 PANEL (SUB FRAME)	Y.P. & FIR.	"
D	2'-6"	7'-0"	1¾"	"	"	"
E	2'-0"	7'-0"	1¾"	"	"	"
F	3'-0"	7'-0"	1¾	9 LT. - 2 PANELS.	WHITE PINE	"
G	6'-8"	8'-6"	1¾"	SEE ELEV.	WHITE PINE	BUILT UP CORE - SPECIAL DOOR.
H	3'-10"	12'-0"	2¼"	"	"	"
T	2'-0"	4'-8"	1⅛"	"	"	INCLUDED UNDER STEEL PARTITIONS.

IN CHARGE C.A. LAKE | DRAWN C.A. LAKE | CHECKED A.M. Bowman

REVISIONS

NO.	ORDERED	MADE	DATE	CHECKED	REMARKS
C	S.A. SHUBIN	M.A. JOHN	3/3/37		CHANGED ELEV. TOP OF TOWER FOUNDATING WALL DUE TO INCREASE IN FLOOR SLAB THICKNESS INFORMATION OBTAINED FROM FIELD.

ROOM FINISH SCHEDULE

NAME OF ROOM.	FLOOR	WALLS	CEILING	BASE	WAINSCOTE	DOOR TRIM	WINDOW TRIM	WIND. STOOL	REMARKS
VESTIBULES	1 COL. TERRAZZO	TEXT. PLASTER	TEXT. PLASTER	4" TERRAZZO	NONE	TYP. EXT. WHT. PINE	NONE	NONE	MET. LATH
FOYER & ALCOVE	4 COL. "	"	"	"	"	TYP. INT. Y PINE	"	"	RUN ORN. PLAST. CORNICE
PUBLIC FYR. TOILETS	1 COL. TERRAZZO	BRICK	COL. SAND FIN. PLAST.	16" TERRAZZO	"	"	BRICK RETURN	BRICK	"
OFFICE & TOILET	"	"	"	"	"	"	"	"	"
STAIR TOWER	CEMENT.	"	"	NONE	"	"	"	"	"
CANOE STORAGE	"	"	HOAE	"	"	NONE	"	"	
POLICE OFFICE	"	"	COL. SAND FIN. PLAST.	"	"	TYP INT. Y. PINE	"	"	"
BOAT DOCK	"	"	NONE	"	"	"	NONE	NONE	
1ST AID ROOM.	"	"	COL. SAND FIN. PLAST.	"	"	"	BRICK RETURN	BRICK	"
1ST AID & POLICE TLTS.	"	"	"	"	"	"	"	"	"
CLOSETS	"	"	"	NONE	"	"	NONE	NONE	"
MEN'S LOUNGE	9"x9"x⅜" ASP. TILE-2 COL	⅜" GYPSUM Bd & BATTN	⅜" GYP BD. & NO BATTENS	TYP. 4" WOOD Y.P.	"	"	WOOD (SEE DETAILS)	Y.P. WOOD	"
MEN'S LOCKER	"	"	"	"	"	"	"	"	(INCLUDING EXIT.
WOMEN'S LOCKER	"	"	"	"	"	"	"	"	"
MEN'S WASH ROOM.	"	"	"	16" COMPO.	"	"	"	"	METAL TOILET & SHOW STALLS COMPLETE
WMN'S WASH ROOM.	"	"	"	"	"	"	"	"	"
TOWER RM. 2ND FLR.	CEMENT	BRICK	COL. SAND FIN. PLAST.	NONE	"	NONE	BRICK RETURNS	BRICK	MET. LATH
TOWER RM. 3RD FLR	"	"	"	"	"	"	"	"	"
TOWER RM. 4TH FLR	"	"	"	"	"	"	"	"	"

LINTEL SCHEDULE

MARK	SIZE	WEIGHT	REMARK
L-1	3" x 2½" x 5/16"	5.6#	ALL LINTELS TO
L-2	3" x 3" x 5/16"	6.1#	HAVE ONE SUCH
L-3	4" x 3" x 5/16"	7.2#	ANGLE FOR
L-4	4" x 4" x 5/16"	9.8#	EACH 4" OF WALL
L-5	5" x 3½" x 5/16"	8.7#	THICKNESS AND
L-6	6" x 4" x 5/16"	12.3#	SHALL BEAR 6"
L-7	6" x 4" x 7/16"	27.2#	AT EACH END.

SUBMITTED OCTOBER 4, 1935
S.A. Shubin
BRIDGE DESIGN ENGINEER

APPROVED
Clarke W. Martin
PLANNING ENGINEER

COUNTY OF ALLEGHENY
PITTSBURGH, PA.

BOAT HOUSE
NORTH PARK DAM
NORTH PARK, McCANDLESS TOWNSHIP
FLOOR PLANS & SCHEDULES
SCALES AS SHOWN OCTOBER 4, 1935
SHEET 3 OF 7 SHEETS

TC-5 SHEET 66 OF 70 1600