

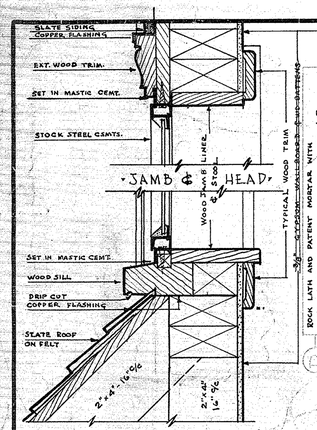



3" SCALE DETAIL OF DORMER WINDOW

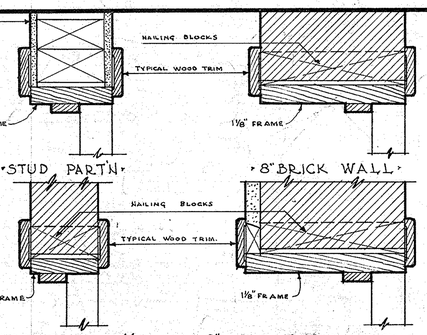


3" SCALE DETAILS OF TYPICAL INTERIOR DOOR FRAMES & TRIM

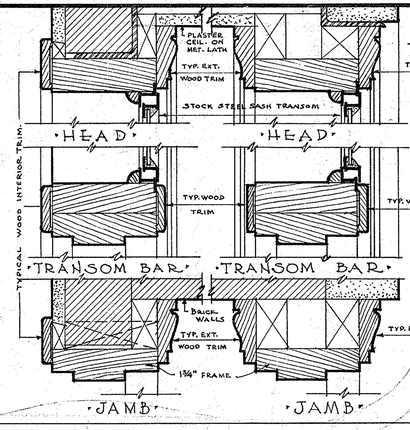


3" SCALE DETAIL OF ENTRANCE VES. DOOR FRAMES.

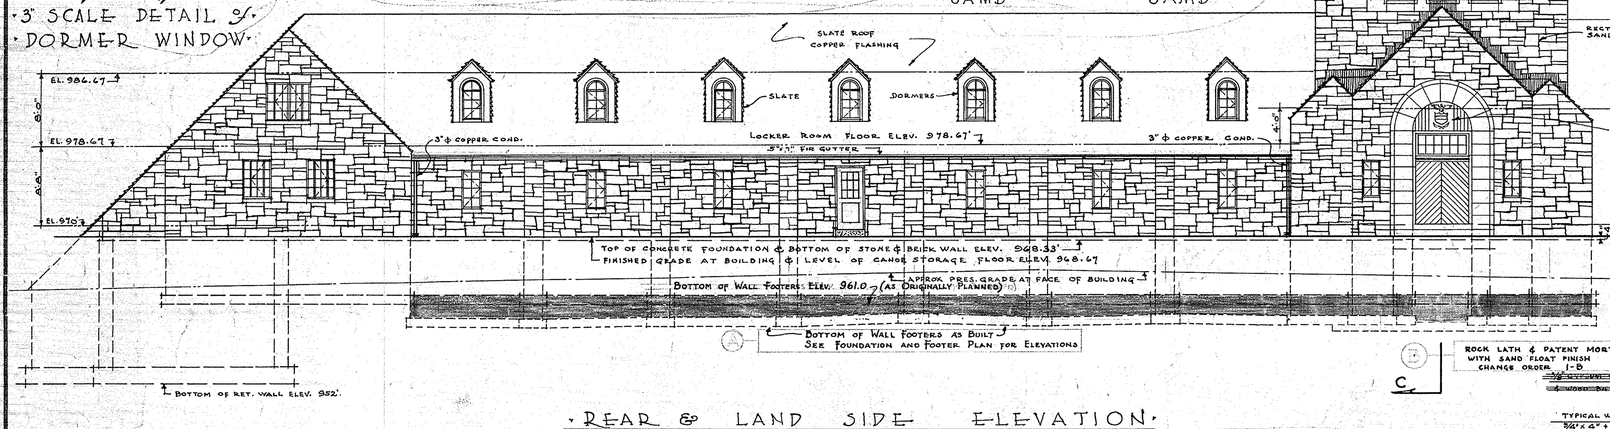


REAR & LAND SIDE ELEVATION

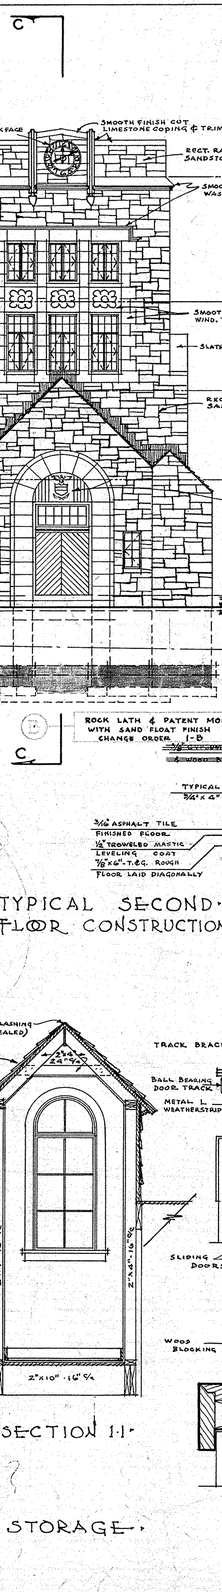


SECTION C-C

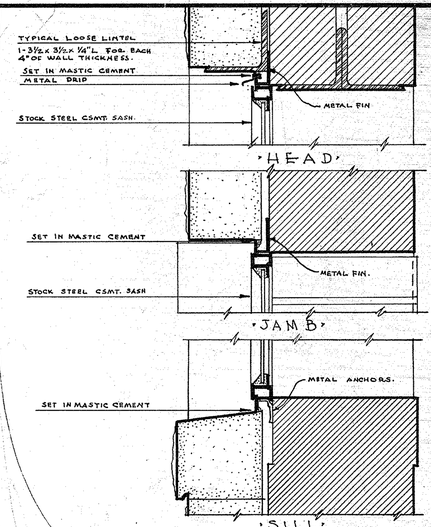

3" SCALE DETAIL OF TYPICAL WINDOW INSTALLATION IN MASONRY WALL

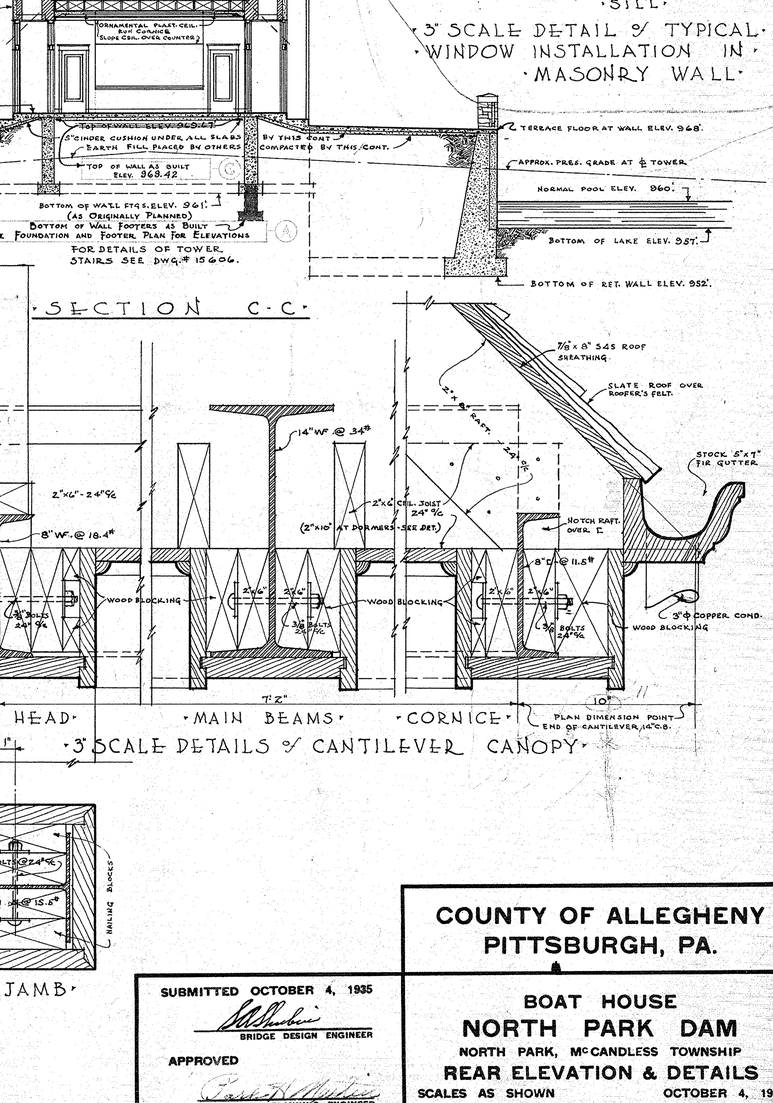

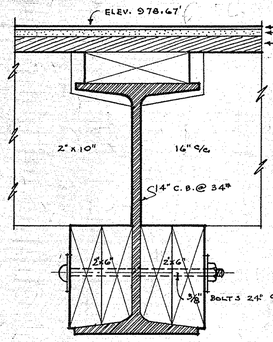

3" SCALE DETAIL OF TYP. JOIST SEAT.

½" SCALE DETAIL OF ROOF CONSTRUCTION ABOVE CANOE STORAGE.

TYPICAL SECOND FLOOR CONSTRUCTION

SECTION 1-1

3" SCALE DETAILS OF CANTILEVER CANOPY

DOOR JAMB

IN CHARGE	C.A. LAKE	DRAWN	C.A.LAKE.	CHECKED	H.M. Bormin

REVISIONS

NO.	ORDERED	MADE	DATE	CHECKED	REMARKS
A	S.A. SHUBIN	M.A. JOHN	1/28/37		CHANGED ELEVATIONS OF FOOTERS DUE TO SOIL CONDITIONS — INFORMATION OBTAINED FROM CONSTRUCTION DIVISION
B	"	"	3/3/37		GYPSUM WALL BOARD & WOOD BATTEN STRIPS CHANGED TO ROCK LATH & PATENT MORTAR WITH SAND FLOAT FINISH SUBSTITUTED
C	"	"	3/3/37		CHANGED ELEV. TOP OF TOWER, FOUNDATION WALL DUE TO INCREASE IN FLOOR SLAB THICKNESS. INFORMATION OBTAINED FROM FIELD.

COUNTY OF ALLEGHENY
PITTSBURGH, PA.

SUBMITTED OCTOBER 4, 1935
BRIDGE DESIGN ENGINEER

APPROVED
PLANNING ENGINEER

BOAT HOUSE
NORTH PARK DAM
NORTH PARK, Mc CANDLESS TOWNSHIP
REAR ELEVATION & DETAILS
SCALES AS SHOWN — OCTOBER 4, 1935
SHEET 5 OF 7 SHEETS