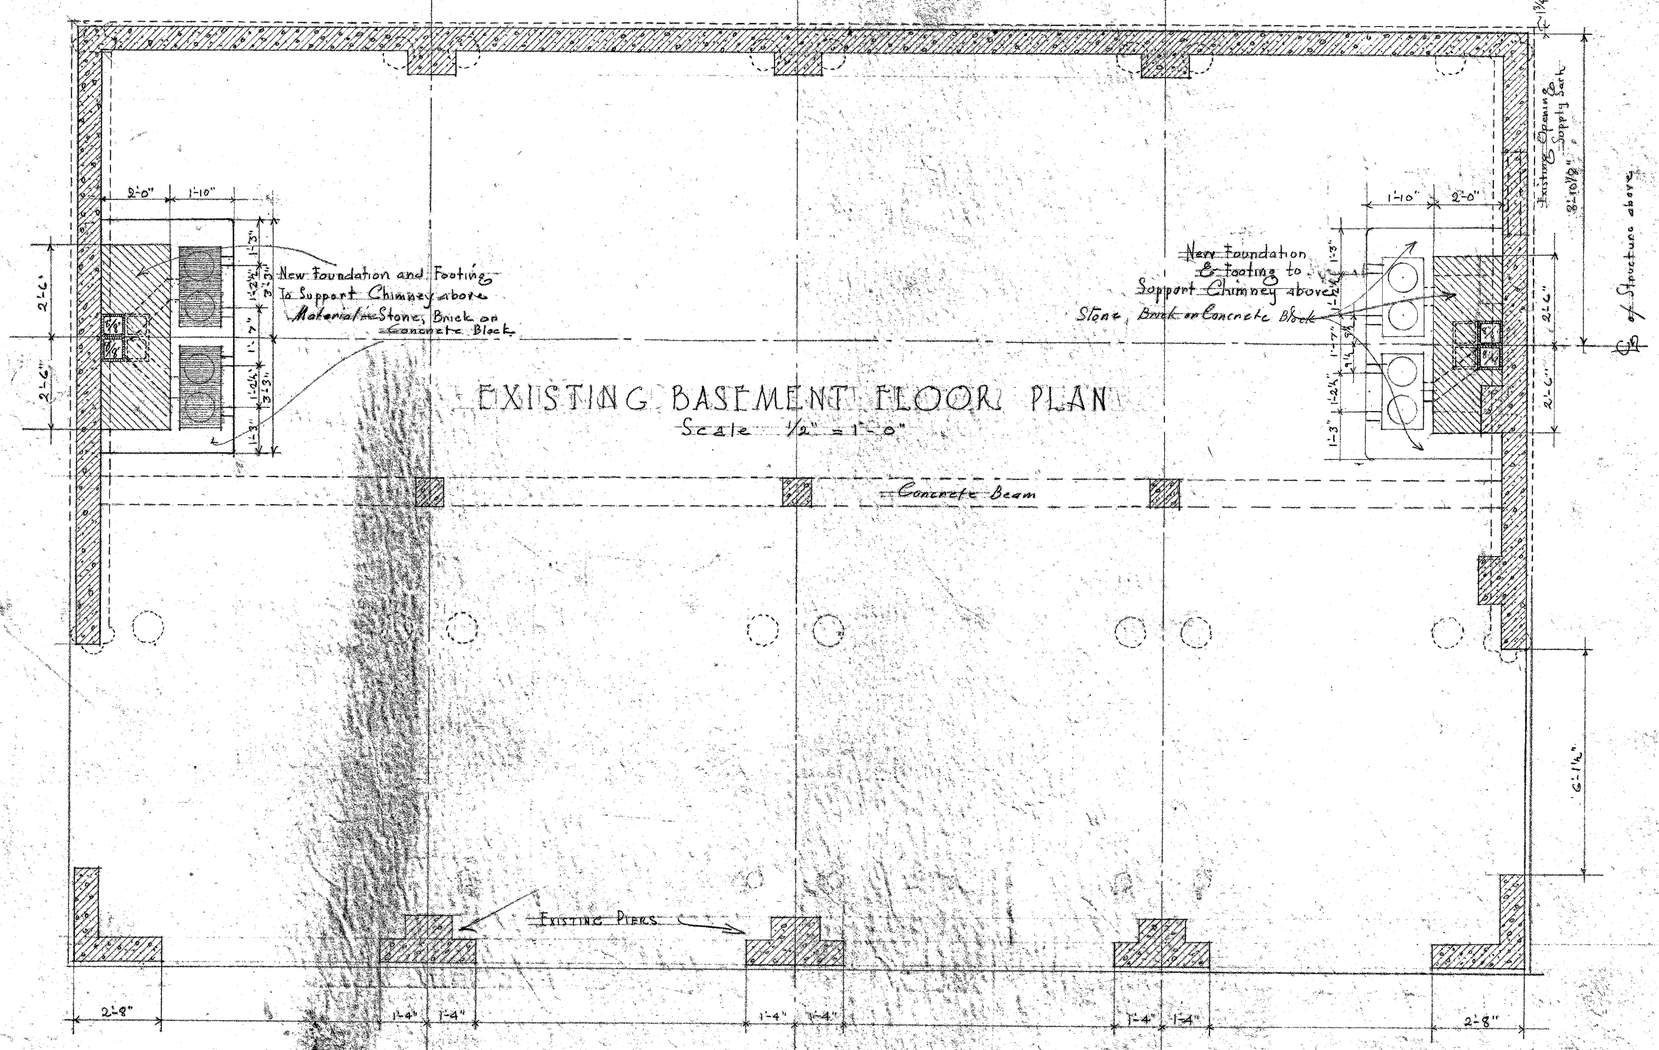


EXISTING BASEMENT FLOOR PLAN

Scale 1/2" = 1'-0"

ALLEGHENY COUNTY
DEPARTMENT OF PARKS

CONSTRUCTION DRAWINGS for the ERECTION OF A PARK SHELTER AT
SCHOOL HOUSE GROVE IN NORTH PARK
on the existing foundations of the former School House

GEO. E. KELLY, Director of PARKS
E. F. GRIFFITH, REGISTERED ARCHITECT

DRAWN BY F.F.G. | DATE 5-22-40 | FILE NO. 1000 | SHEET NO. 4

N-303-1-1