



SECTION E-E
SCALE 1½"=1'-0"

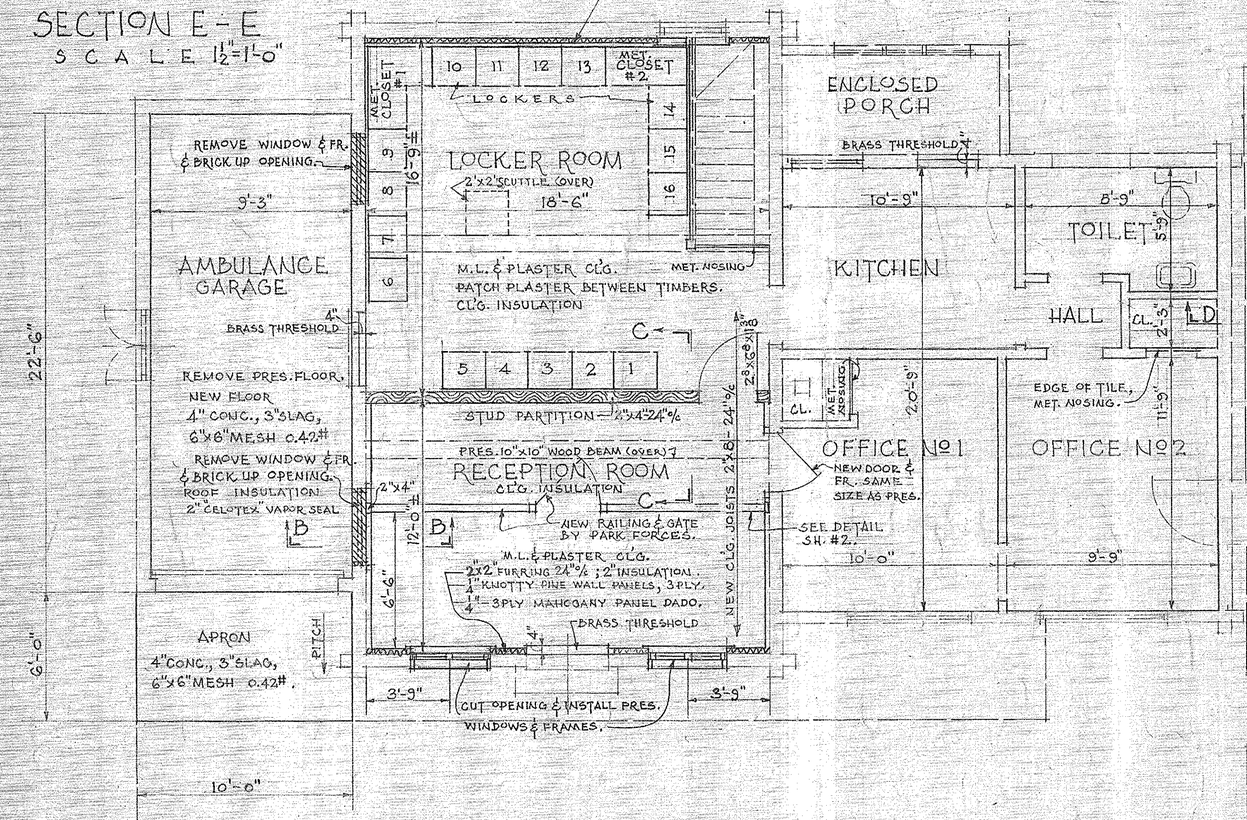


GROUND FLOOR PLAN
SCALE 1/4" = 1'-0"

NOTES
ALL CEILINGS TO BE INSULATED WITH LOOSE BLOWN ROCK WOOL INSULATION 6" THICK, UNLESS OTHERWISE SHOWN OR CALLED FOR.
CEILING HEIGHT IN FIRE TRUCK GAR. 11'-0"±
ALL OTHER CEILING HEIGHTS 10'-9"±.
VINYL TILE FL. 9"x9"x3/16" IN RECEPTION RM., LOCKER RM., OFFICE NO.1, OFFICE NO.2, KITCHEN, HALL & TOILET, ALL IN POLICE HDQRTERS AREA.

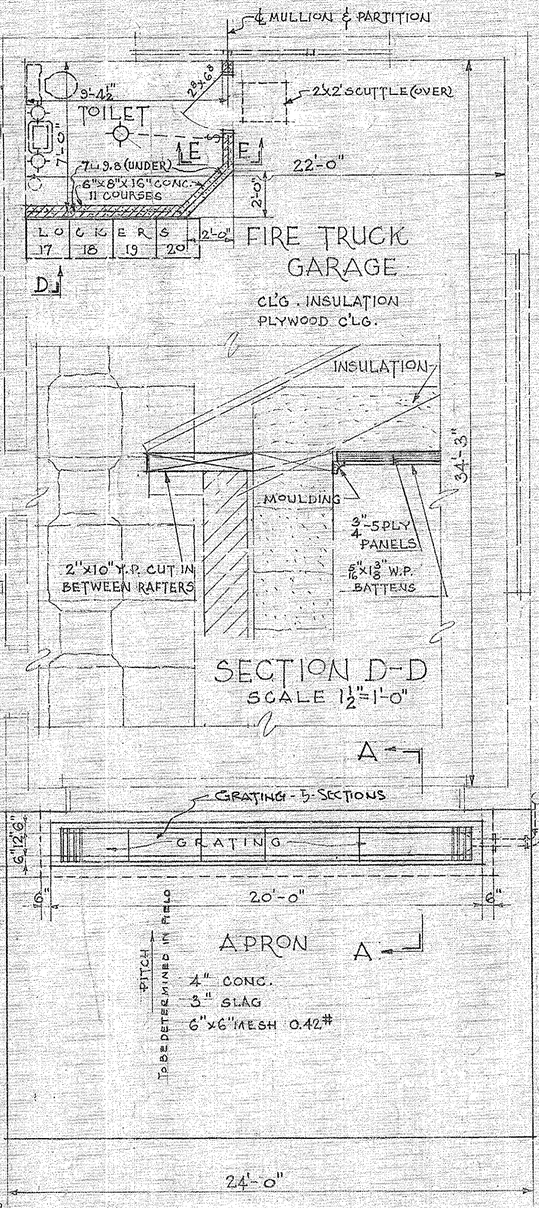


SECTION D-D
SCALE 1½"=1'-0"

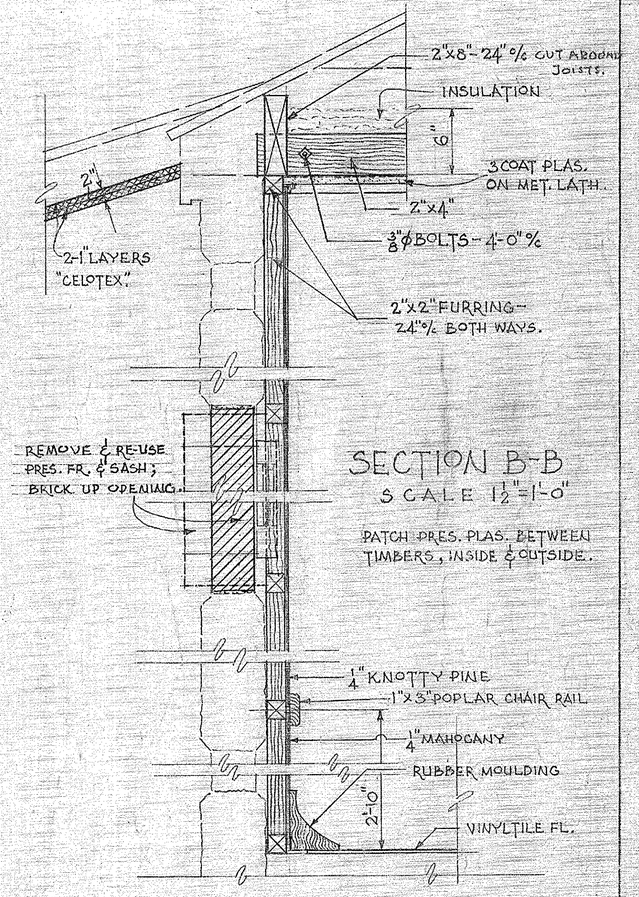


SECTION B-B
SCALE 1½"=1'-0"

PATCH PRES. PLAS. BETWEEN TIMBERS, INSIDE & OUTSIDE.

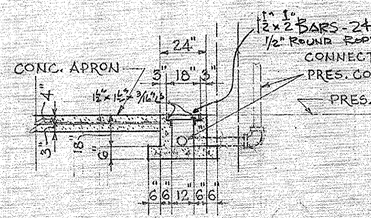


SECTION A-A
SCALE 1"=1'-0"

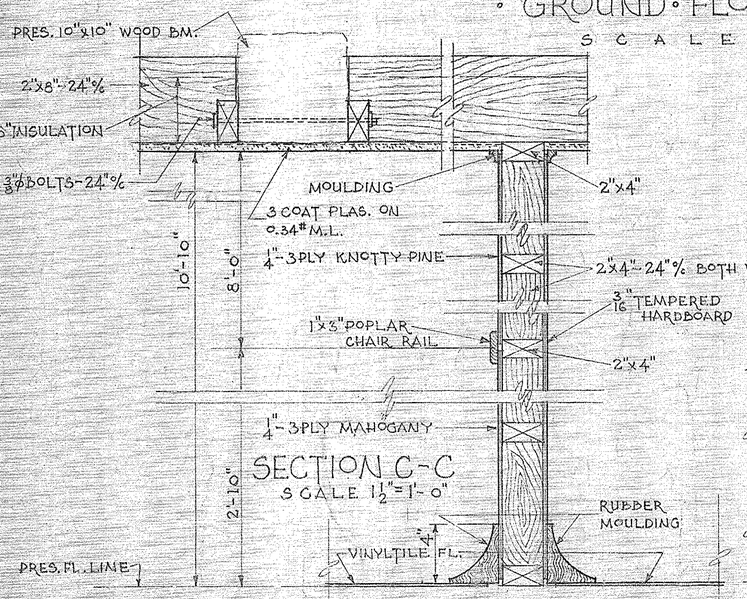


SECTION C-C
SCALE 1½"=1'-0"

GRADE TOWARD APRON NOT MORE THAN 6" IN 10'-0".

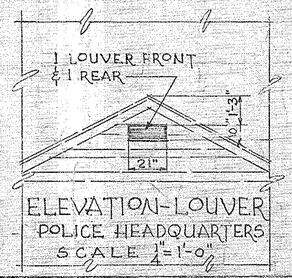

ELEVATION-LOUVER
POLICE HEADQUARTERS
SCALE 1"=1'-0"

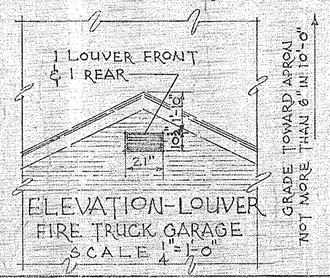

ELEVATION-LOUVER
FIRE TRUCK GARAGE
SCALE 1"=1'-0"

APPROVED BY	RECOMMENDED FOR APPROVAL
ALLEGHENY COUNTY COMMISSIONERS	Wellman E Duckworth 10/20/55 SUPERVISING ENGINEER DATE
	APPROVED BY
CHAIRMAN — DATE 11/10/55	George B. McPherson 10-26-55 DIRECTOR OF PARKS
Howard S. Stewart — COMMISSIONER — DATE 11/14/55	DRAWN BY Harry Ginsburg R.A.
COMMISSIONER — DATE 11/14/55	CHECKED BY

COUNTY OF ALLEGHENY
DEPARTMENT OF PARKS
TECHNICAL DIVISION

NEW
IMPROVEMENTS AT POLICE HEADQUARTERS AND FIRE STATION NORTH PARK

PLAN & DETAILS

SCALE AS SHOWN | N-105-3 | DATE: JULY 27, 1955. | SHEET 1 OF 3