

NOTES


FURNISH ELEC. FIXTURES IN TWO OFFICES, KITCHEN, HALL & TOILET WITH NEW FLUORESCENT FIXTURES.
ALL NEW ELEC. CONDUIT LINES TO BE INSTALLED BY BUREAU OF PARKS FORCES.

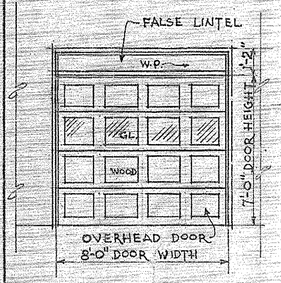


ELEVATION
SCALE $\frac{1}{4}$"=1'-0"

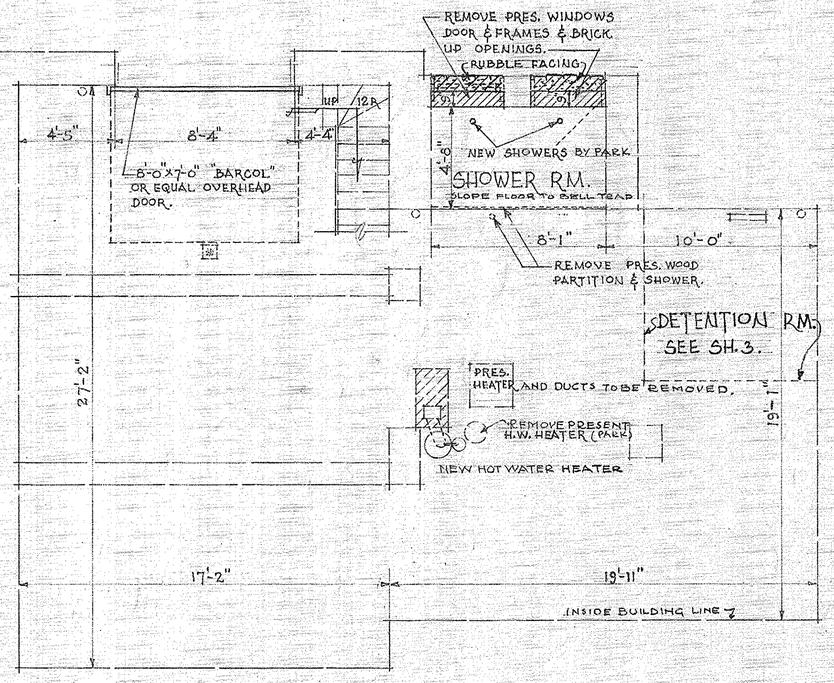


BASEMENT FLOOR PLAN
SCALE $\frac{1}{4}$"=1'-0"

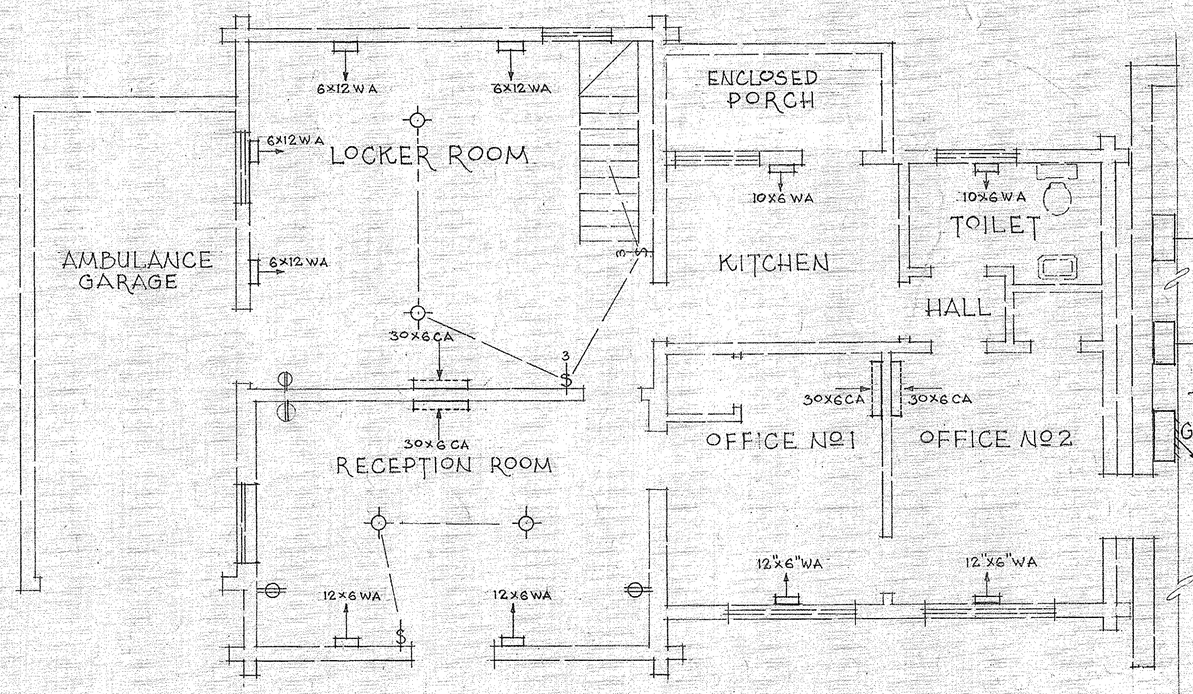

GROUND FLOOR PLAN
HEATING LAYOUT
SCALE $\frac{1}{4}$"=1'-0"

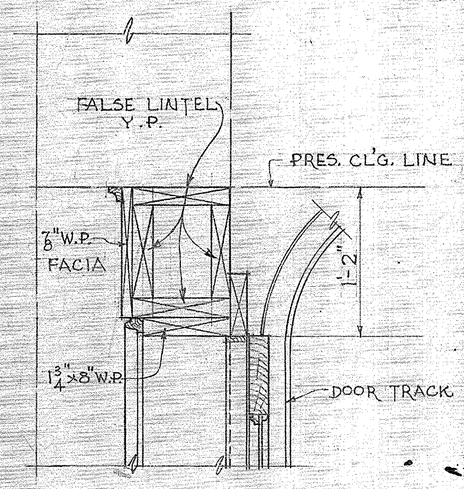


HEAD

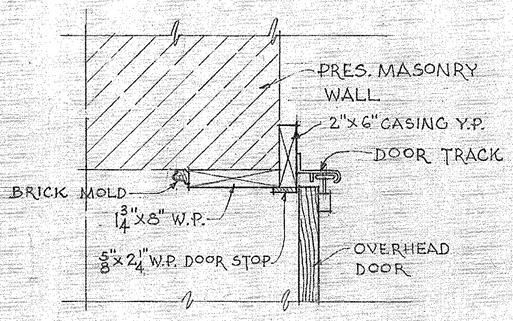


JAMB

OVERHEAD DOOR DETAILS
SCALE $1\frac{1}{2}$"=1'-0"

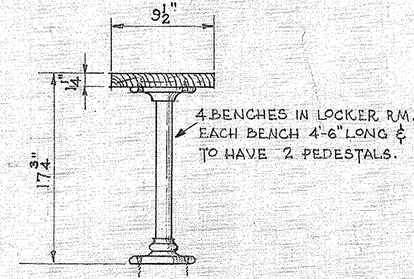

LOCKER ROOM
BENCH DETAIL
SCALE $1\frac{1}{2}$"=1'-0"

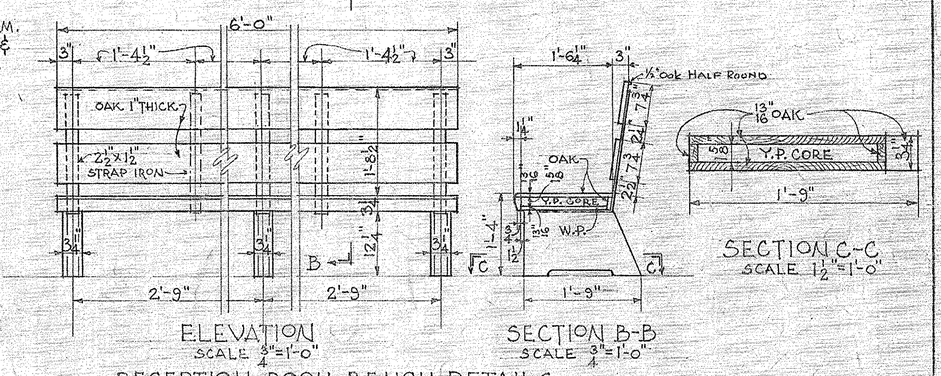

ELEVATION
SCALE $\frac{3}{4}$"=1'-0"

SECTION B-B
SCALE $\frac{3}{4}$"=1'-0"

SECTION C-C
SCALE $1\frac{1}{2}$"=1'-0"

RECEPTION ROOM BENCH DETAILS; TWO BENCHES REQUIRED.

APPROVED BY	RECOMMENDED FOR APPROVAL
ALLEGHENY COUNTY COMMISSIONERS	William E. Duckworth 10/26/55 SUPERVISING ENGINEER DATE
Jno. J. Kane 11/15/55 CHAIRMAN DATE	APPROVED BY George B. McDonough 10-26-55 DIRECTOR OF PARKS
Howard K. Stewart 11/14/55 COMMISSIONER DATE	DRAWN BY Harry Lindberg R.A.
John Wilson 11/14/55 COMMISSIONER DATE	CHECKED BY

COUNTY OF ALLEGHENY
DEPARTMENT OF PARKS
TECHNICAL DIVISION

NEW IMPROVEMENTS AT POLICE HEADQUARTERS AND FIRE STATION NORTH PARK

PLAN & DETAILS

SCALE AS SHOWN | N-105-3 | DATE: JULY 27, 1955 | SHEET 2 OF 3