
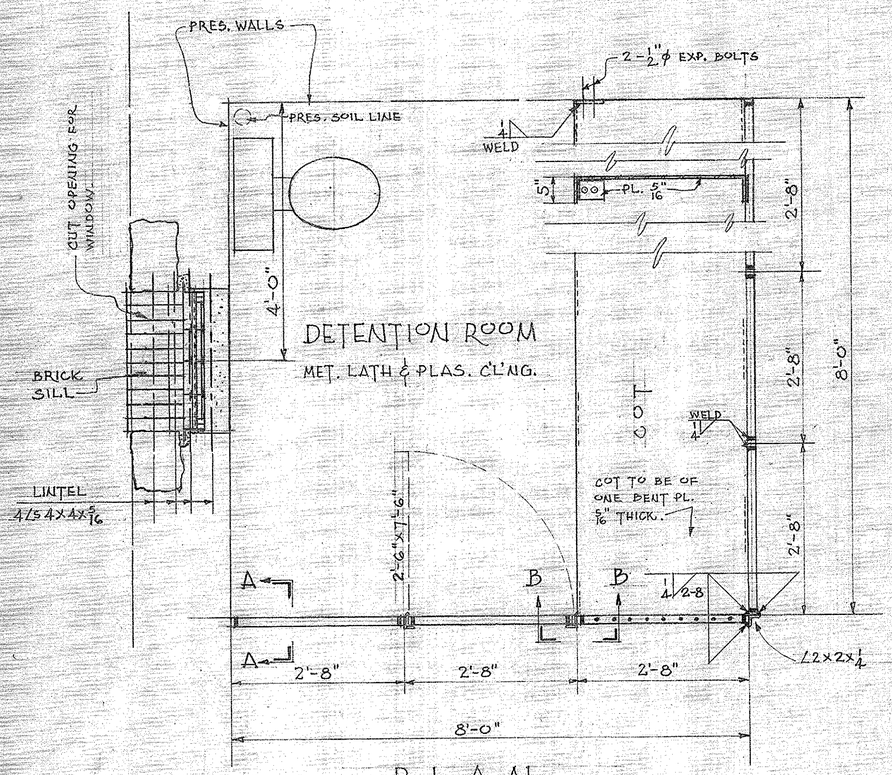


PLAN


SCALE 3/4"=1'-0"

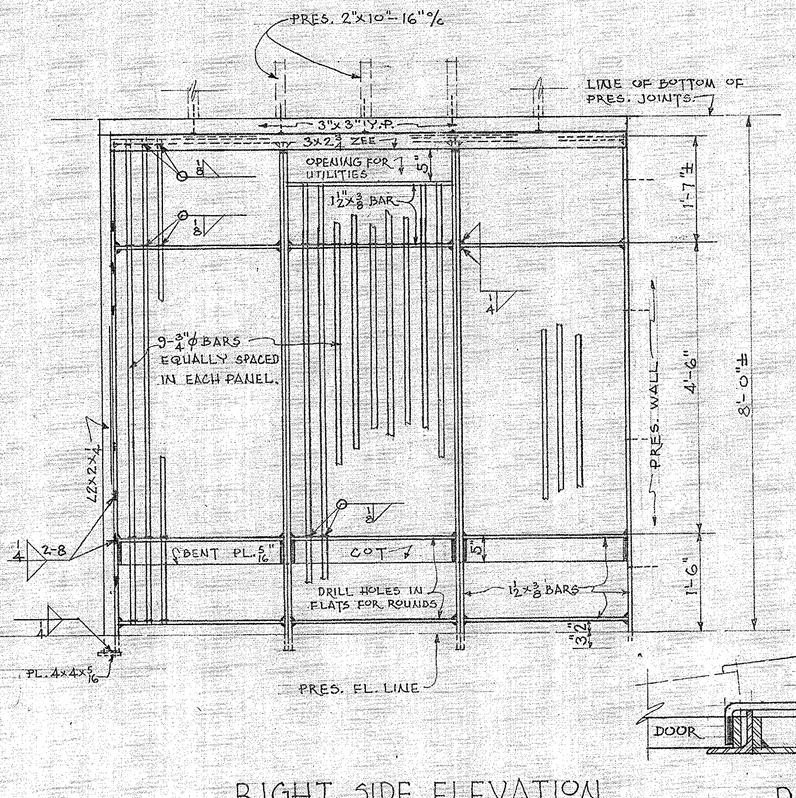


RIGHT SIDE ELEVATION

SCALE 3/4"=1'-0"

D-D

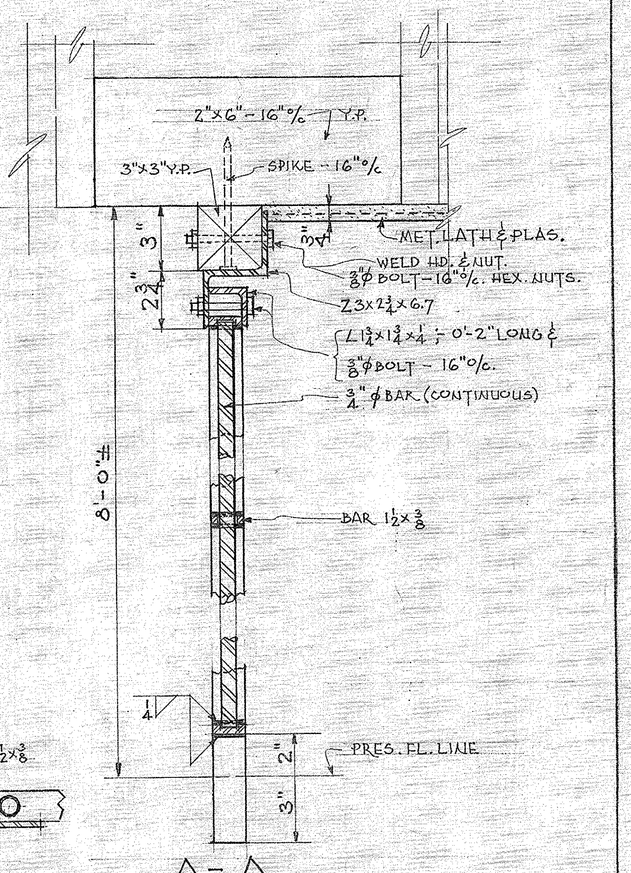


A - A

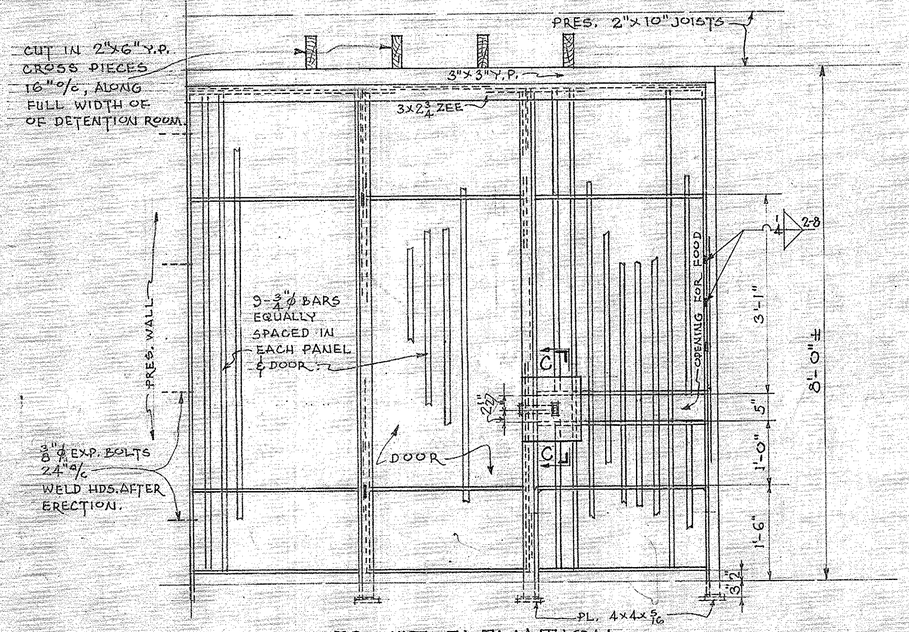

FRONT ELEVATION


SCALE 3/4"=1'-0"

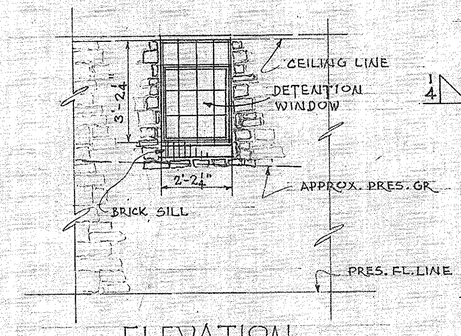


ELEVATION

SHOWING DETENTION WINDOW

SCALE 3/8"=1'-0"

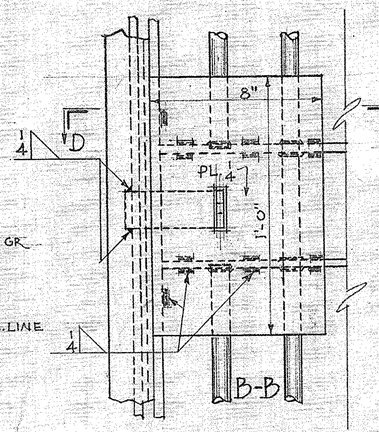

B-B

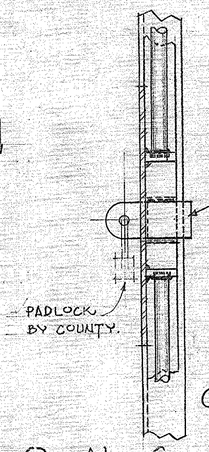

C-C

SECTIONS - SCALE 3"=1'-0"

APPROVED BY		RECOMMENDED FOR APPROVAL	· COUNTY · OF · ALLEGHENY ·
ALLEGHENY · COUNTY · COMMISSIONERS		Wilson E. Auchmuty 10/26/55 SUPERVISING ENGINEER DATE	DEPARTMENT OF PARKS TECHNICAL DIVISION
		APPROVED BY	· NEW · IMPROVEMENTS · AT · POLICE · HEADQUARTERS
Jno J. Kane CHAIRMAN	11/25/55 DATE	George B. McConnell 10-26-55 DIRECTOR OF PARKS	AND · FIRE · STATION · NORTH · PARK
Howard J. Stevenson COMMISSIONER	11/14/55 DATE	DRAWN BY Barry Elmsburg R.A.	DETENTION ROOM PLAN & DETAILS
COMMISSIONER	11/14/55 DATE	CHECKED BY	SCALE AS SHOWN · N-105-3 · OCT. 19, 1955 · SHEET 3 OF 3