

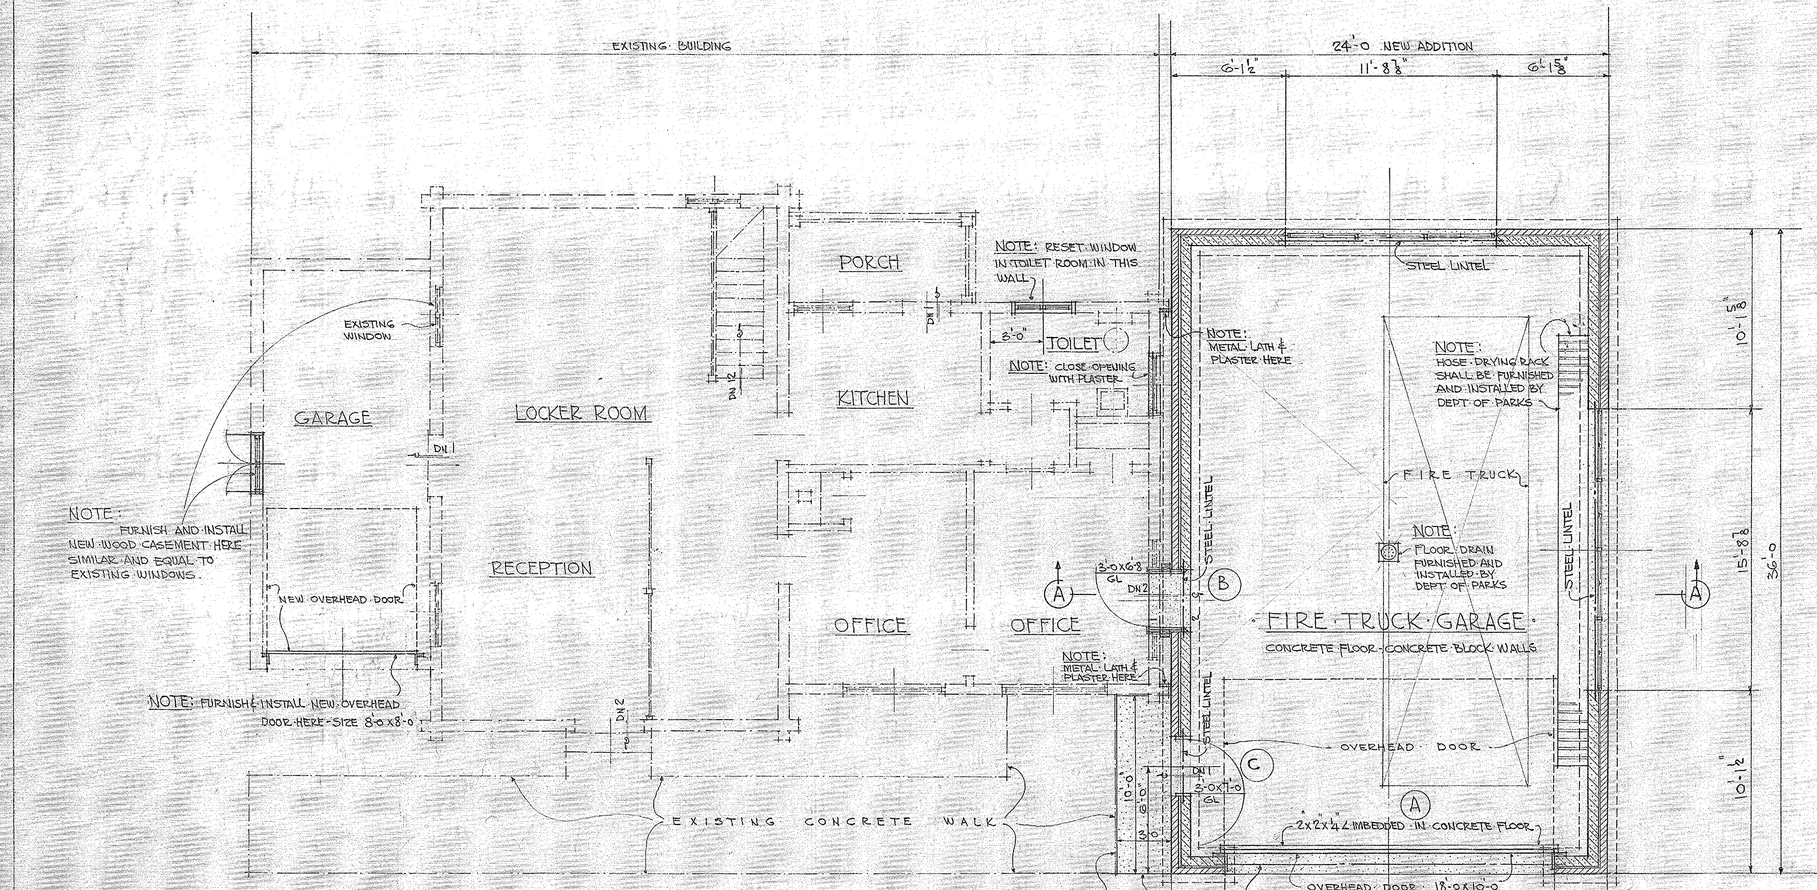


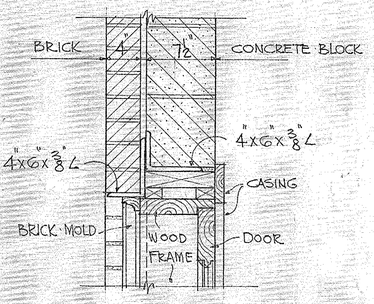


DETAIL OF DOOR "C" LINTEL
SCALE - 1½" = 1'-0

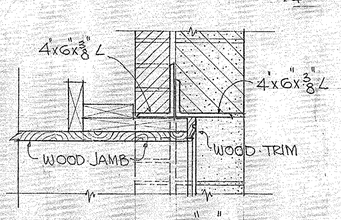


DETAIL OF DOOR "B" LINTEL
SCALE - 1½" = 1'-0

GROUND FLOOR PLAN
SCALE - ¼" = 1'-0

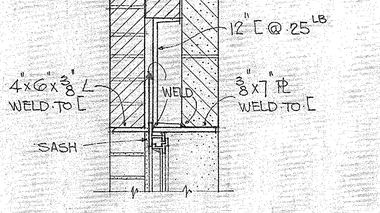

DETAIL OF WINDOW LINTELS
SCALE - 1½" = 1'-0"

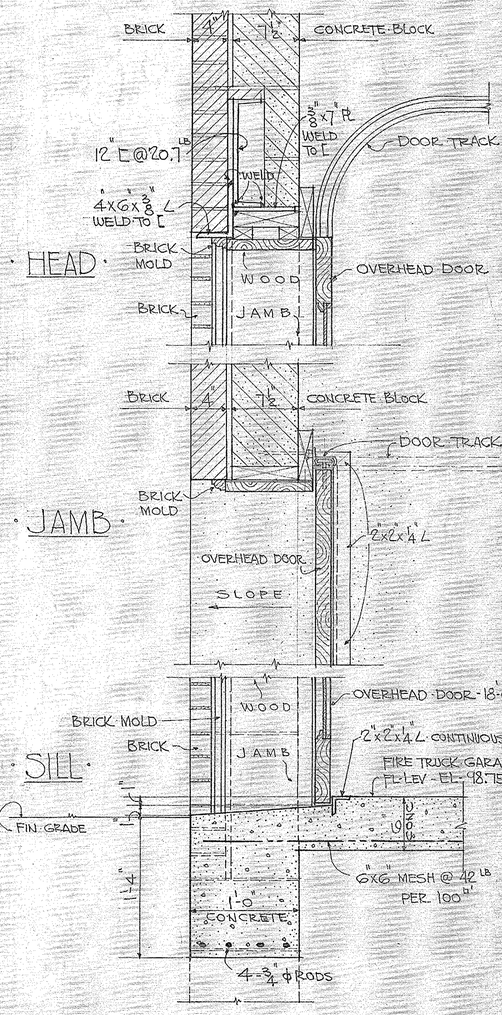

DETAIL OF OVERHEAD DOOR "A"
SCALE - 1½" = 1'-0

COMMONWEALTH OF PENNSYLVANIA — REGISTERED PROFESSIONAL ENGINEER — KARL G. WEBER — ENGINEER No. 15214

APPROVED BY: ALLEGHENY COUNTY COMMISSIONERS	RECOMMENDED for APPROVAL: Karl G. Weber P.E. SUPERVISING ENGINEER	COUNTY OF ALLEGHENY DEPARTMENT OF PARKS DIVISION OF DESIGN COUNTY OFFICE BUILDING
Jno. J. Kane 6-1-53 CHAIRMAN Harry D. Fowler 6-1-53 COMMISSIONER Thomas W. Woods 6-1-53 COMMISSIONER	APPROVED BY - DATE: Geo. B. McClelland DIRECTOR OF PARKS	ADDITIONS TO POLICE HEADQUARTERS FLAG STAFF HILL - NORTH PARK
	DRAWN BY: KEN SAYLOR CHECKED BY: K.G.W.	PLAN AND DETAILS
	SCALE: AS SHOWN	N-105-2 MAY 12 1953 SHEET 2