

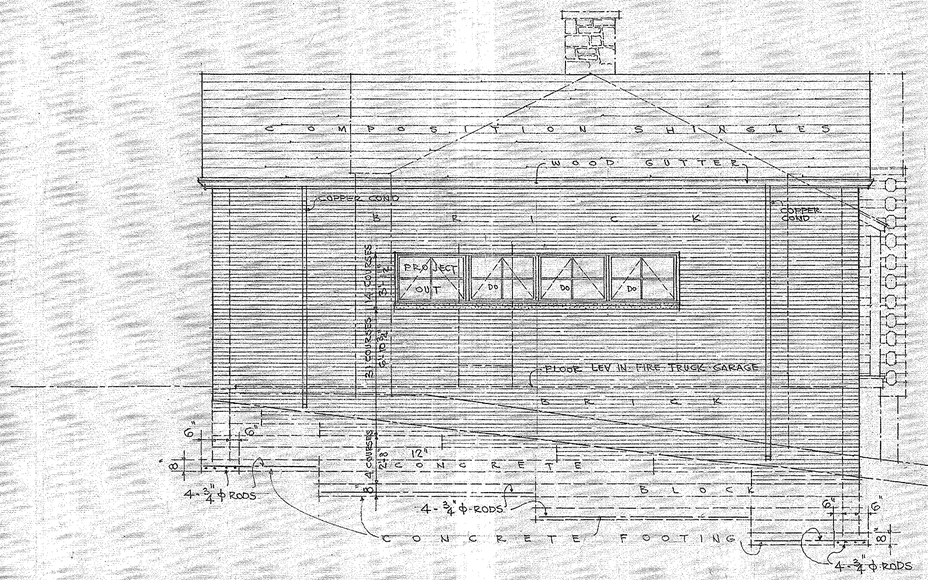


RIGHT SIDE ELEVATION
SCALE 1/4" = 1'-0"

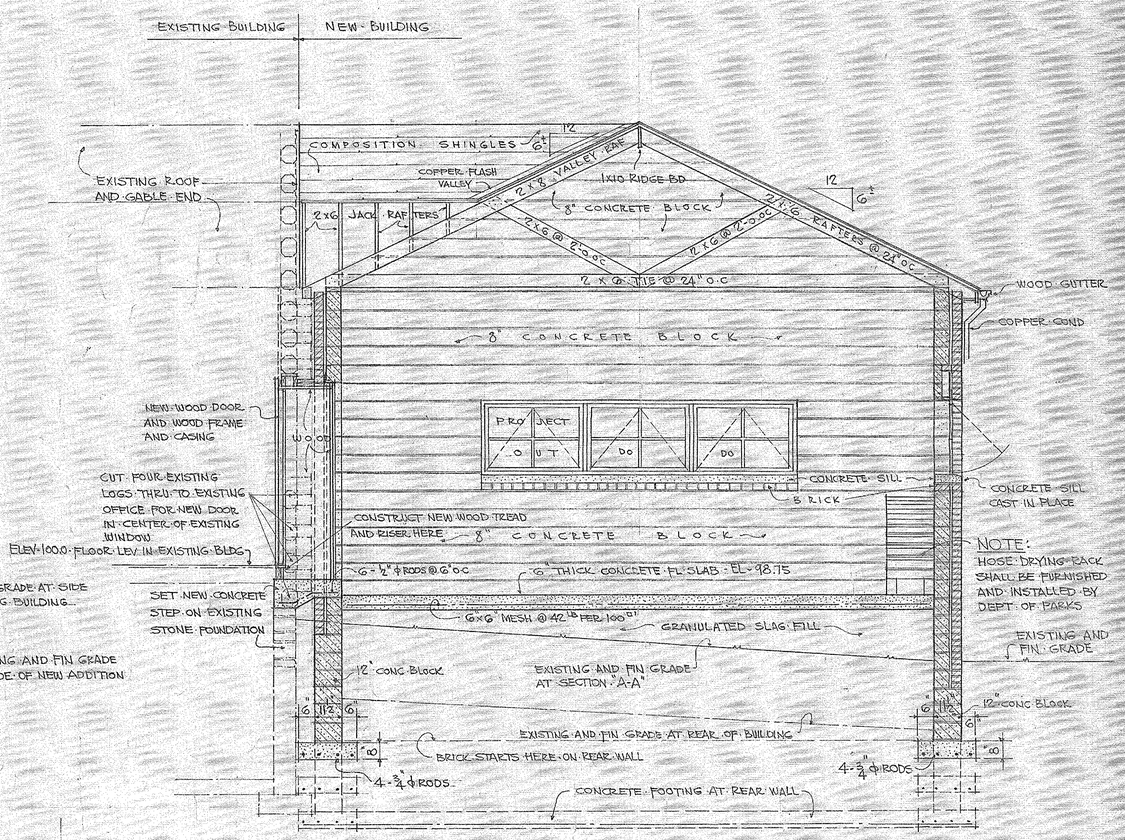

SECTION "A-A"
SEE PLAN SHEET No 1
SCALE 3/8" = 1'-0"

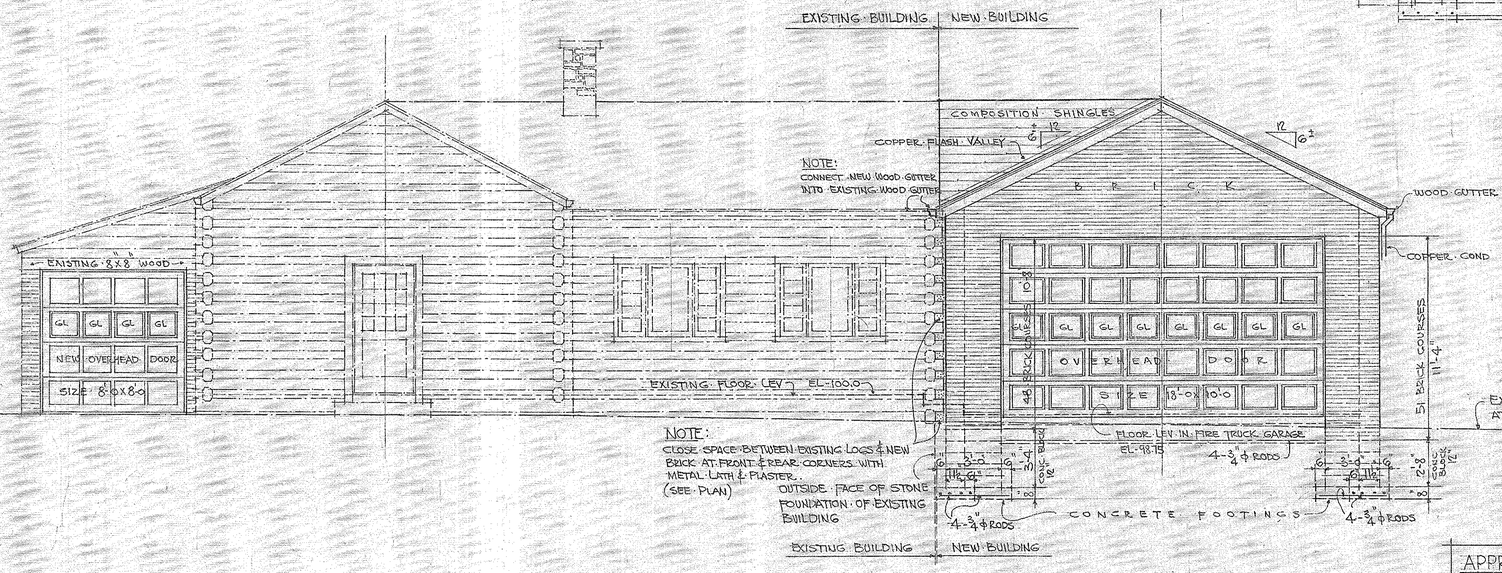

FRONT ELEVATION
SCALE 1/4" = 1'-0"

COMMONWEALTH OF PENNSYLVANIA
KARL B. WEBER
REGISTERED PROFESSIONAL ENGINEER
No. 1214

APPROVED BY ALLEGHENY COUNTY COMMISSIONERS	RECOMMENDED for APPROVAL	COUNTY OF ALLEGHENY
	Karl B. Weber Jr. SUPERVISING ENGINEER	DEPARTMENT OF PARKS
	APPROVED BY - DATE -	DIVISION OF DESIGN
Jno J Cain 6-1-53 CHAIRMAN	George B. Wyman DIRECTOR OF PARKS	COUNTY OFFICE BUILDING
Harry M. Fowler 6-1-53 COMMISSIONER	DRAWN BY: KEN SAYLOR	ADDITIONS TO POLICE HEADQUARTERS
Thomas Weber 6-1-53 COMMISSIONER	CHECKED BY: Karl B. Weber	FLAG STAFF HILL NORTH PARK
	SCALE - AS SHOWN	ELEVATIONS AND SECTIONS
	N-105-2	MAY 12, 1953