
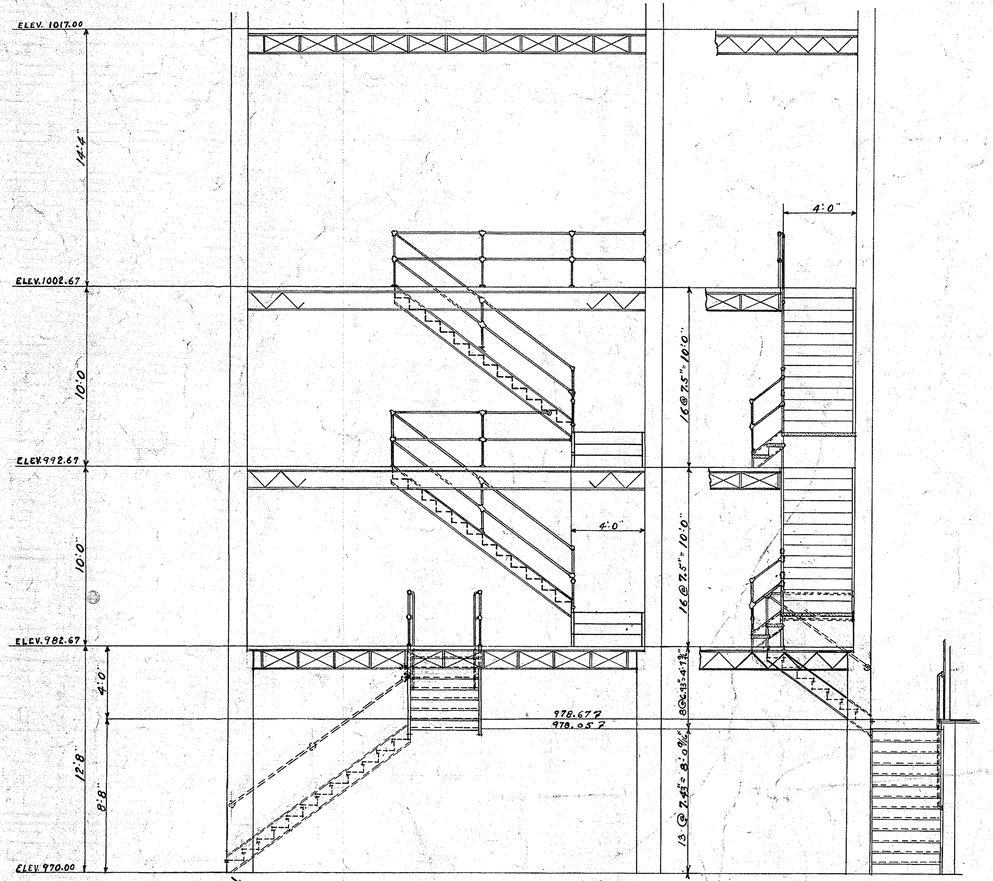



ELEVATIONS OF STEEL STAIRS IN TOWER

SCALE - 1/4" = 1'-0"

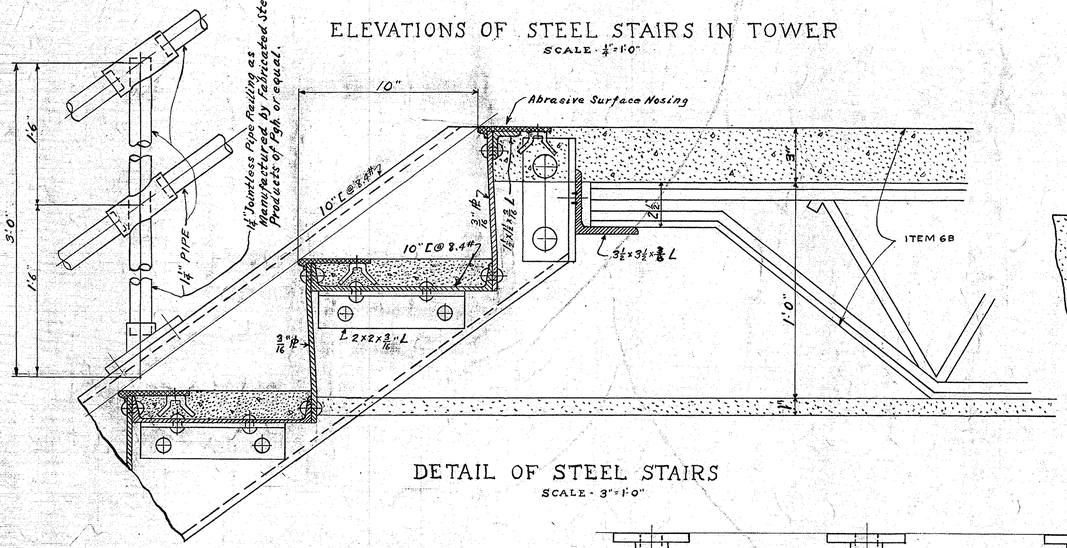


DETAIL OF STEEL STAIRS

SCALE - 3" = 1'-0"

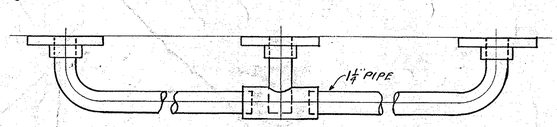


DETAIL OF WALL CONNECTIONS FOR RAILING

SCALE - 3" = 1'-0"

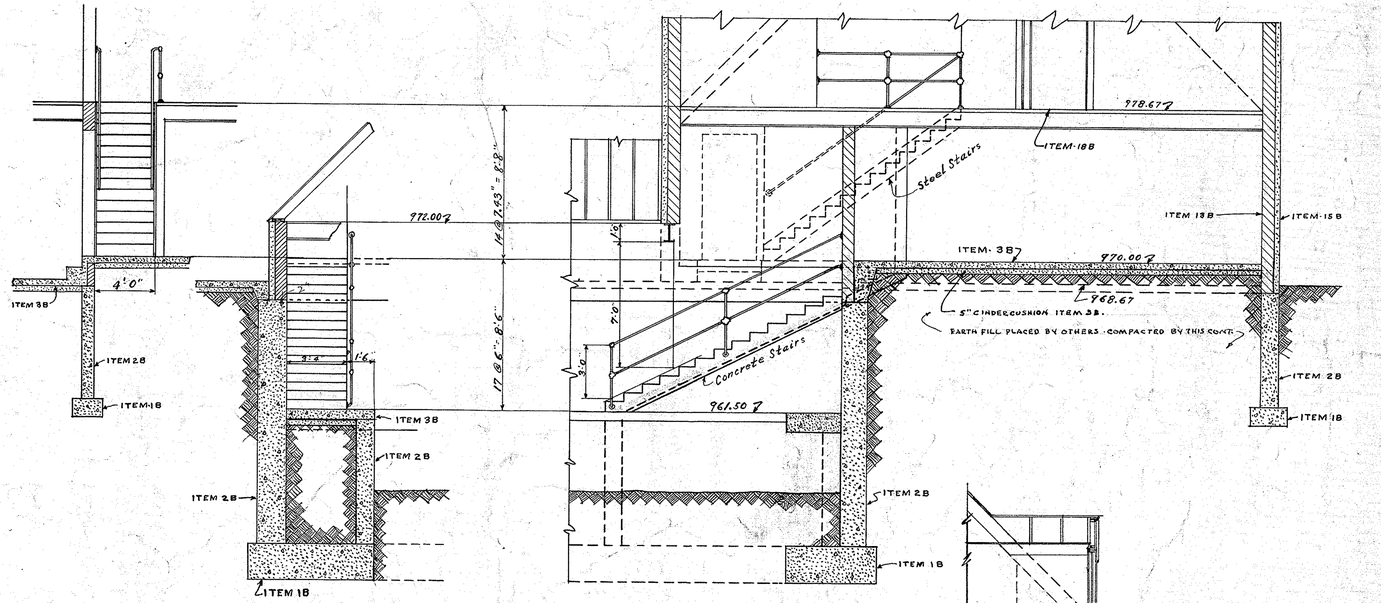


ELEVATIONS OF STAIRS IN POLICE DEPARTMENT

SCALE - 1/4" = 1'-0"

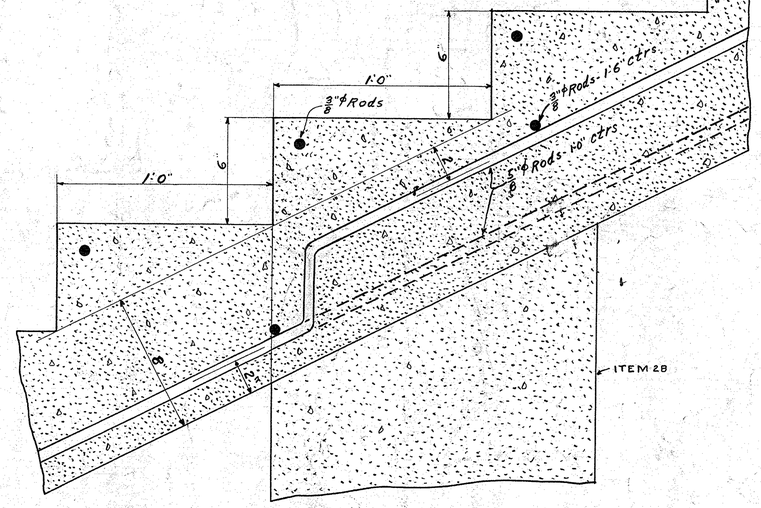

DETAIL OF CONCRETE STAIRS

SCALE - 3" = 1'-0"

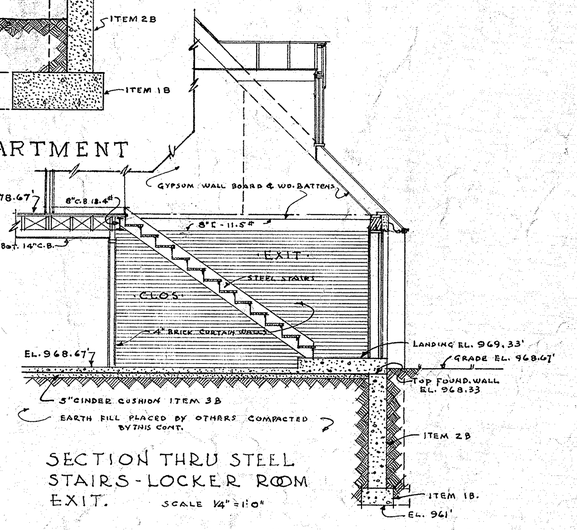

SECTION THRU STEEL STAIRS - LOCKER ROOM EXIT. SCALE 1/4" = 1'-0"

IN CHARGE	C.A.LAKE	DRAWN	R.S.CRAIG	CHECKED	A.M.Borman

REVISIONS

NO.	ORDERED	MADE	DATE	CHECKED	REMARKS

COUNTY OF ALLEGHENY
PITTSBURGH, PA.

SUBMITTED OCTOBER 4, 1935

BRIDGE DESIGN ENGINEER

APPROVED

PLANNING ENGINEER

BOAT HOUSE
NORTH PARK DAM
NORTH PARK, Mc CANDLESS TOWNSHIP
STAIR DETAILS
SCALES AS SHOWN — OCTOBER 4, 1935
SHEET 6 OF 7 SHEETS

TC-5 SHEET 69 OF 70 1600