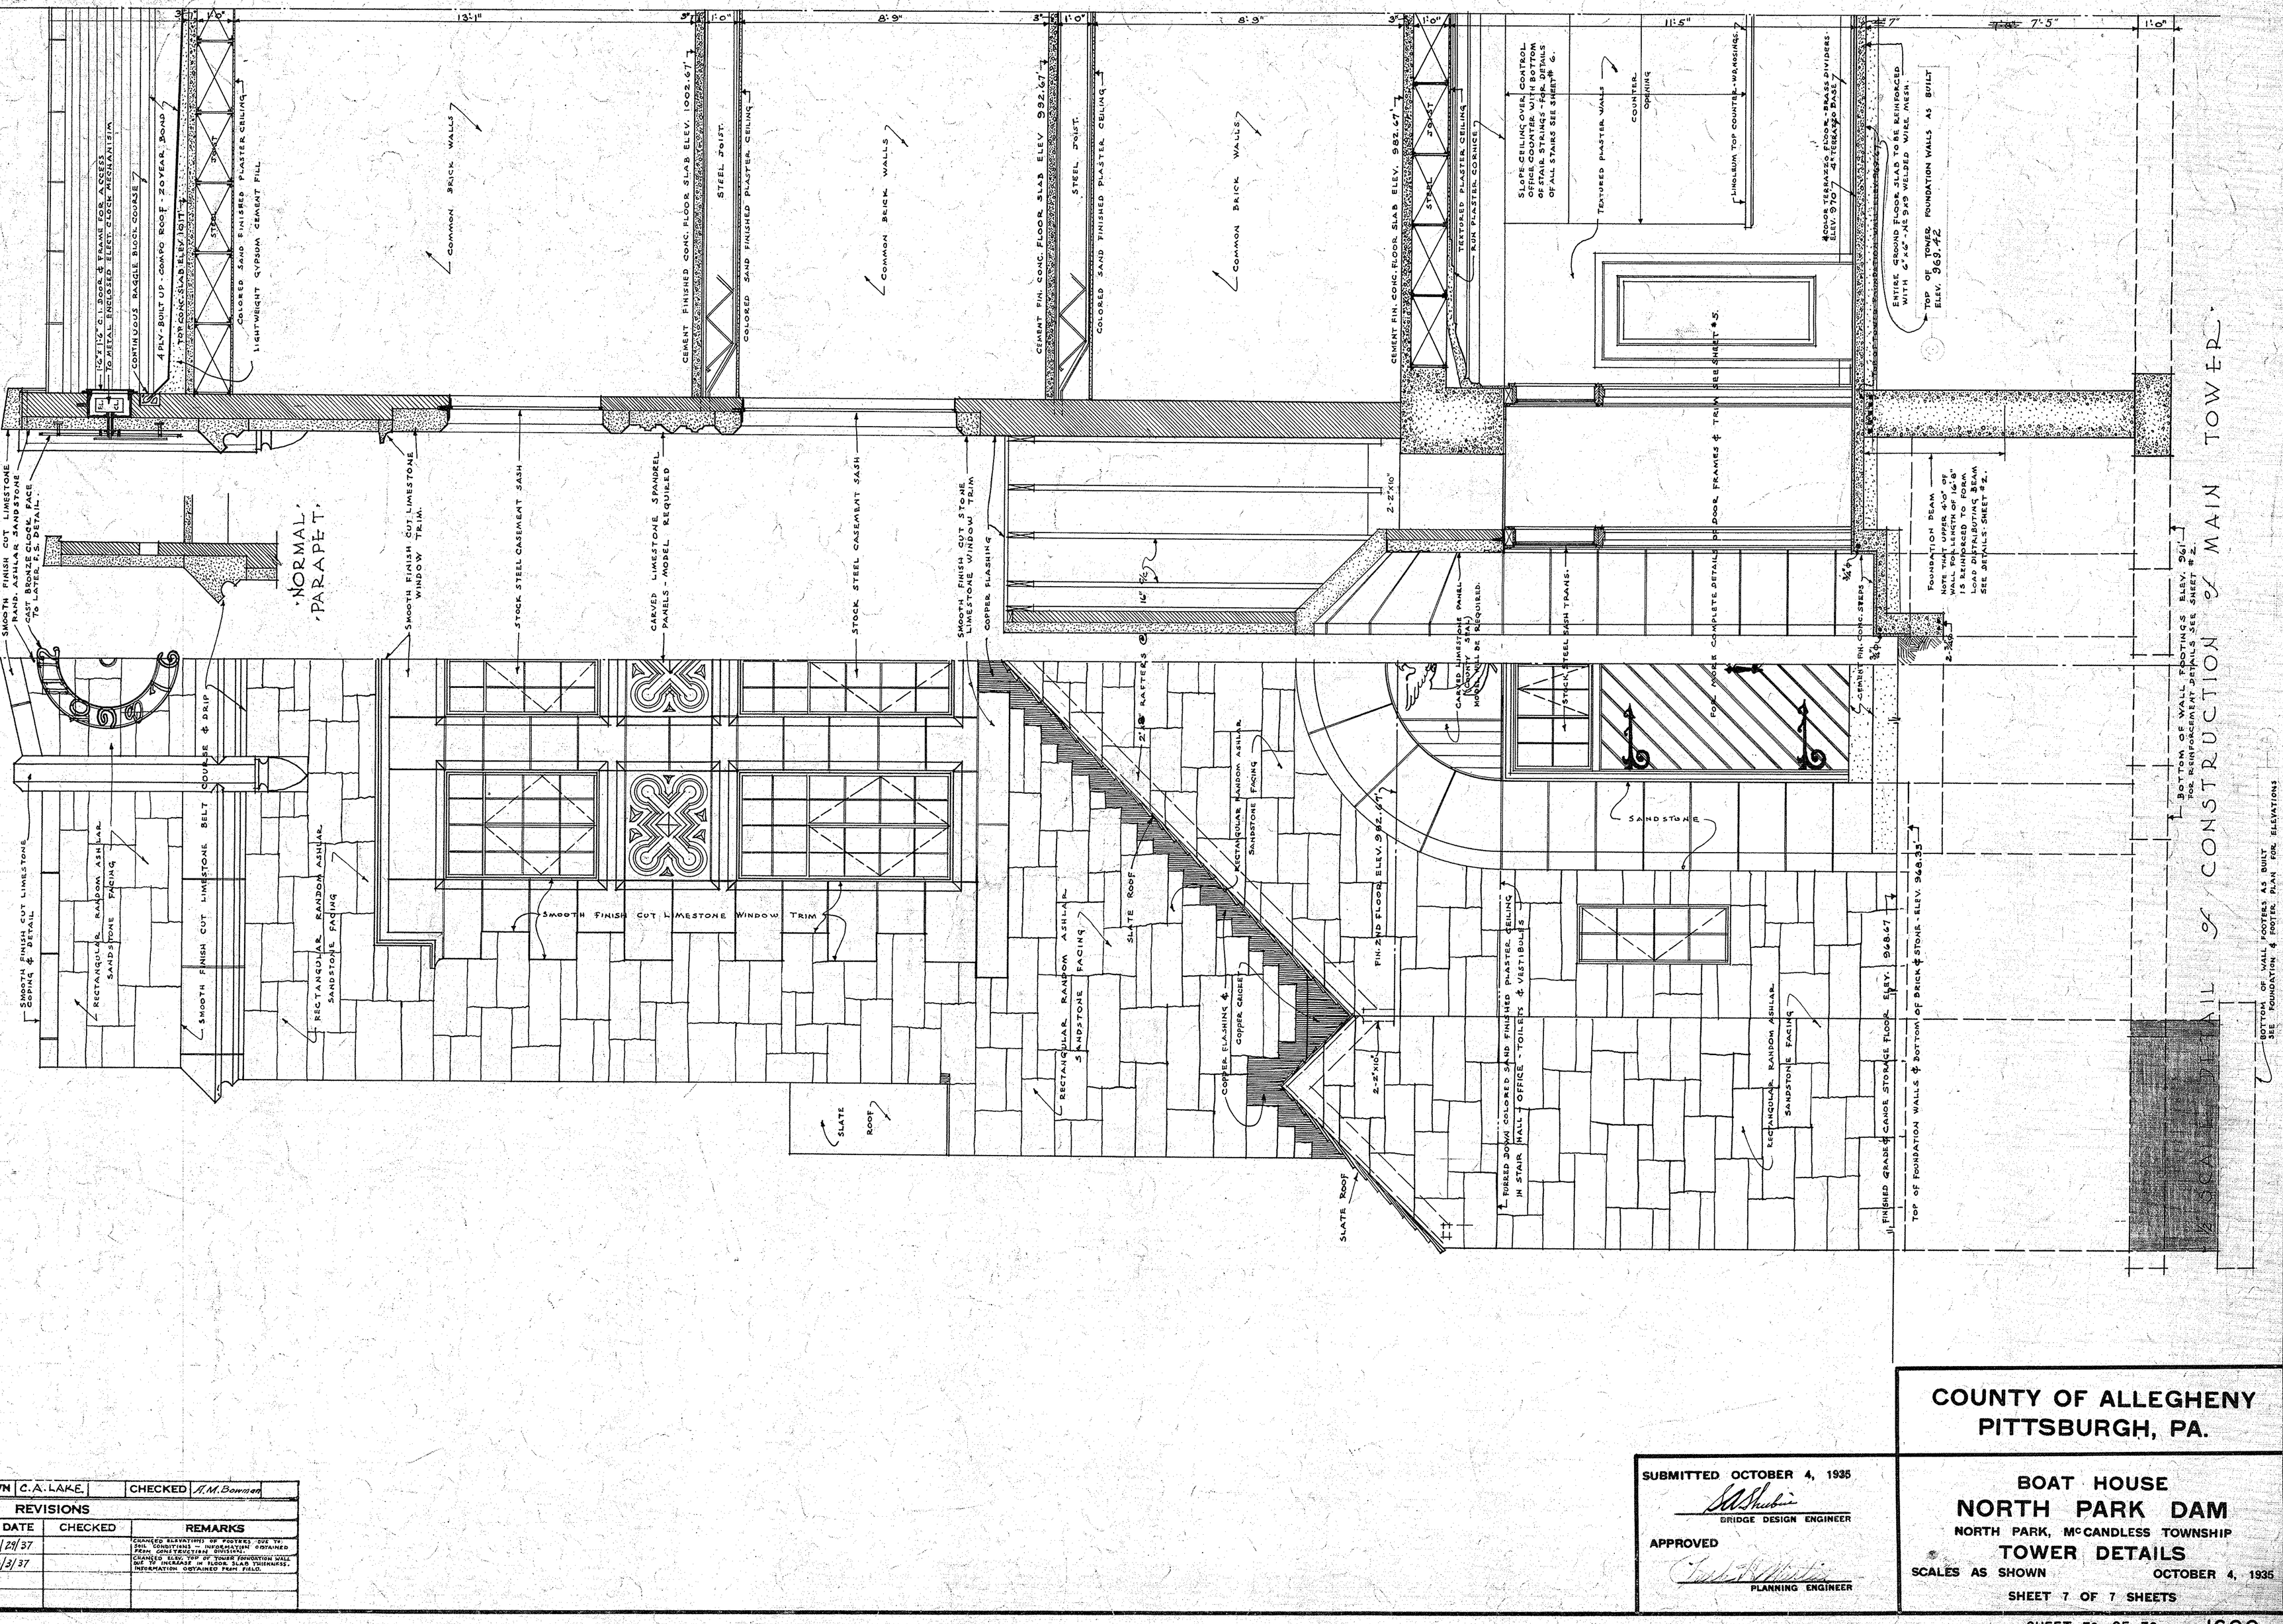


CONSTRUCTION OF MAIN TOWER

ELEVATIONS

IN CHARGE	C.A.LAKE	DRAWN	C.A.LAKE		CHECKED	H.M.Bonsall

REVISIONS

NO.	ORDERED	MADE	DATE	CHECKED	REMARKS
A	S.A.SHUBIN	M.A.JOHN	1/29/37		CHANGED ELEVATION(S) OF FOOTERS DUE TO DATA CONTAINED IN SPECIFICATIONS & OBTAINED FROM CONSTRUCTION DRAWINGS
C	"	"	3/3/37		CHANGED ELEV. TOP OF TOWER FOUNDATION WALL DUE TO INCREASE IN FLOOR SLAB THICKNESS. INFORMATION OBTAINED FROM FIELD.

COUNTY OF ALLEGHENY
PITTSBURGH, PA.

SUBMITTED OCTOBER 4, 1935
S.A.Shubin
BRIDGE DESIGN ENGINEER

APPROVED
PLANNING ENGINEER

BOAT HOUSE
NORTH PARK DAM
NORTH PARK, McCANDLESS TOWNSHIP
TOWER DETAILS
SCALES AS SHOWN — OCTOBER 4, 1935
SHEET 7 OF 7 SHEETS

TC-5 SHEET 70 OF 70 1600